Side elevations apply to specific plots only - refer to site plan for locations

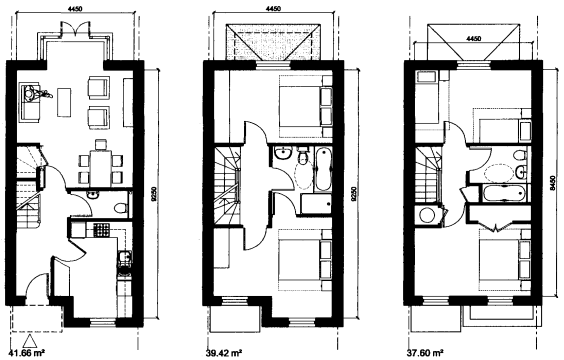

4A TYPE (118.68m²)
4 bed house

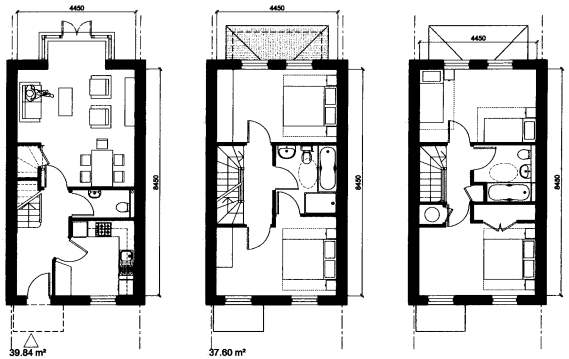

4B TYPE (115.04m²)
4 bed house

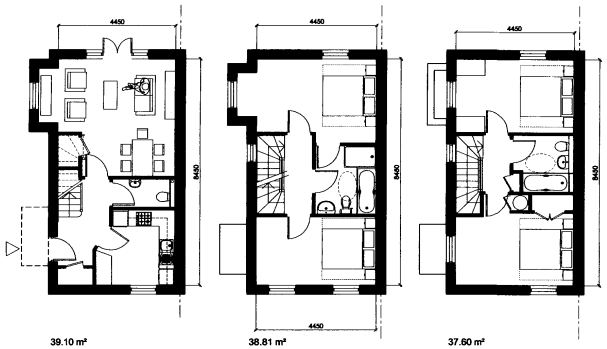

4C TYPE (115.51m²)
4 bed house

MC 2006/00931
SUPERSEDED
ORIGINAL
MEDWAY
19 DEC 2005
RECEIVED

Persimmon Homes S.E.

Revision A 17-12-05 Issued for Planning. General Updates. (ED) [ ]

Medway Gate
Cuxton

title Phase 1 House Types 4A / 4B / 4C
drawing no A3760/2.1/32 A
drawn ED/PRB
checked
scale 1:100
date 12.05

PRP